

ONESPACE


— A-one solution for interiors —

FINAL 3D


GREEN LEAF

C - 911



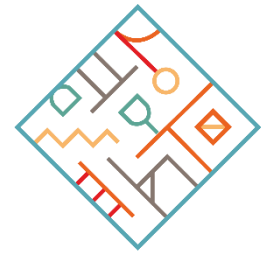


ONESPACE
— A-one solution for interiors —

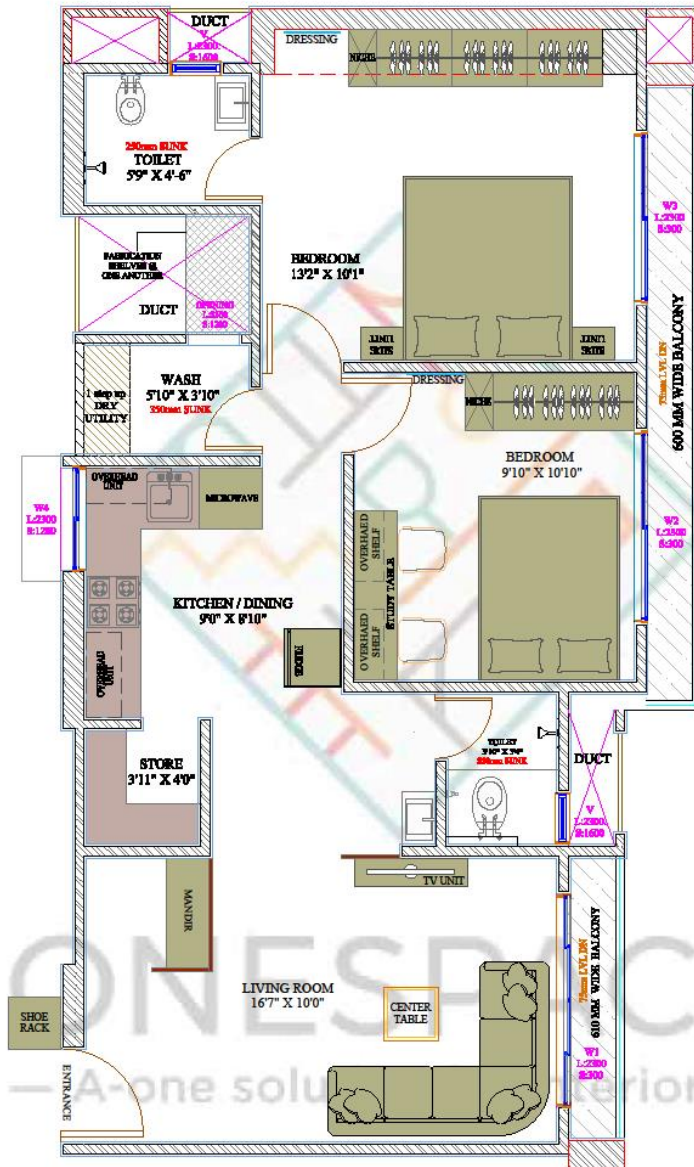

NOTES	PROJECT	DESCRIPTION	CONSULTANT
* DO NOT SCALE THE DRAWING. * ALL DIMENSIONS ARE IN FEET & INCHES. * ANY DISCREPANCY IN THE DRAWING TO BE BROUGHT IN THE DESIGNER'S NOTICE BEFORE EXECUTION ON SITE.	GREEN LEAF C-911	FURNITURE LAYOUT	 U 14 RESIDENT ANCEZ 4140 3RD ROAD, GURU-PRASAD Email: onspaceinteriors@gmail.com
	DRESSING NORTH 	DATE: 02-07-2021 SCALE: N.T.S. DRAWN BY: SALONI CHECKED BY:	

FLOOR PLAN

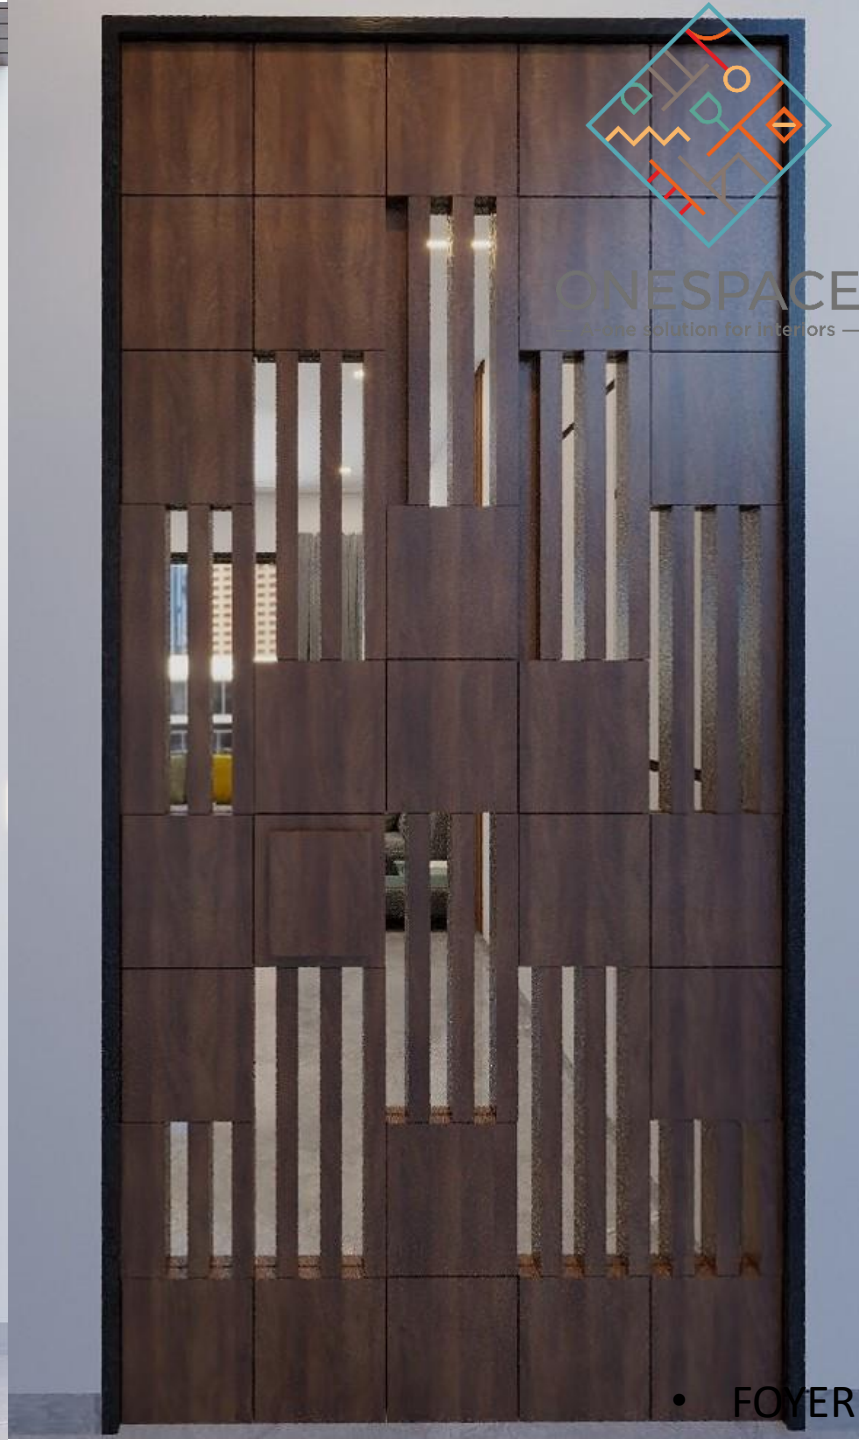





ONESPACE
SOLUTION FOR INTERIORS




• LIVING ROOM

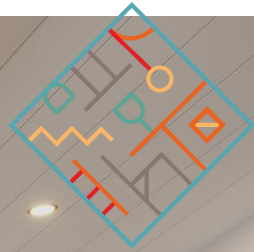

ONESPACE
— A-one solution for interiors —

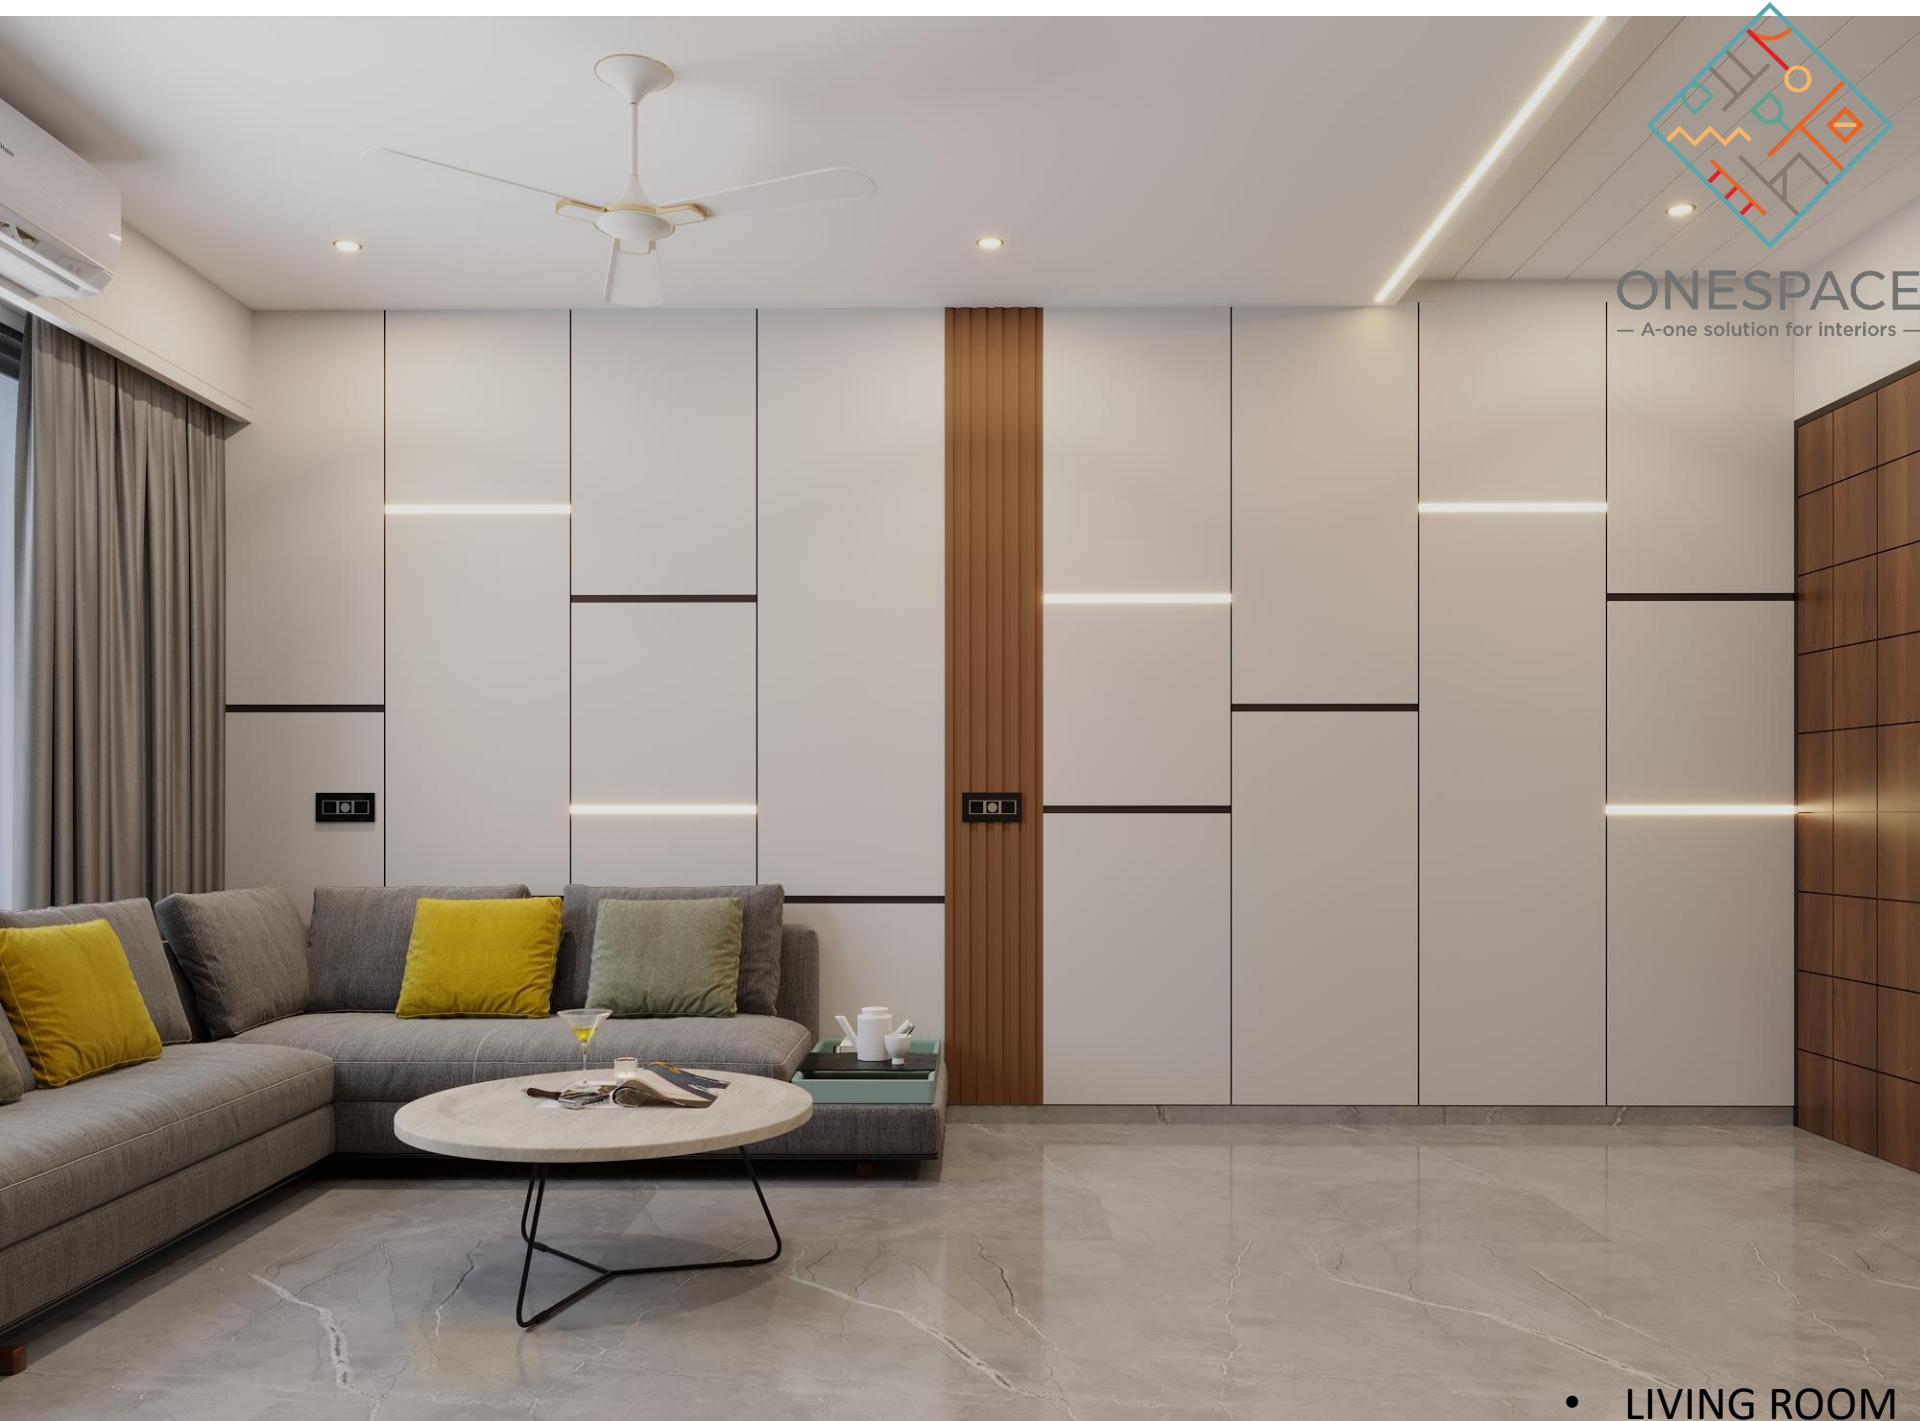


• LIVING ROOM

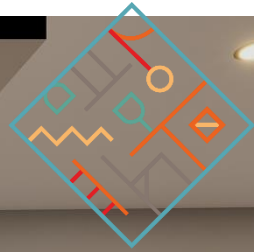

ONESPACE
— A-one solution for interiors —




• LIVING ROOM

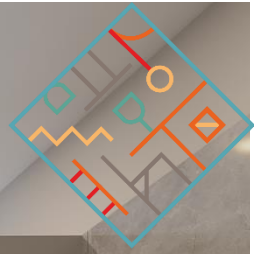

ONESPACE
— A one solution for interiors —




• KITCHEN

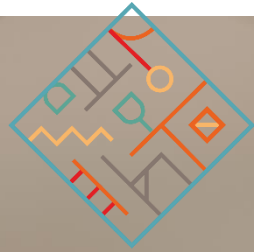

ONESPACE
— A-one solution for interiors —



• KITCHEN

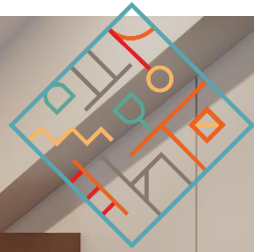

ONESPACE
— A-one solution for interiors —




• KID'S ROOM



ONESPACE
— A-one solution for interiors




• KID'S ROOM

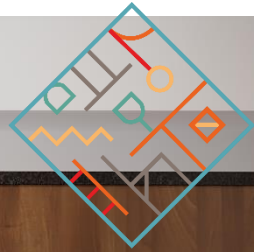

ONESPACE
— A-one solution for interiors —




• KID'S ROOM

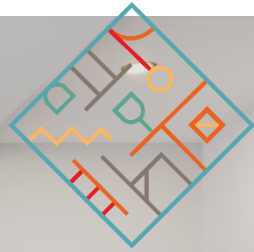

ONESPACE
A one solution for interiors —




• MASTER ROOM

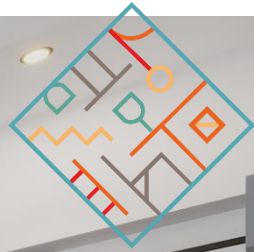

ONESPAC
A one solution for interiors



• MASTER ROOM

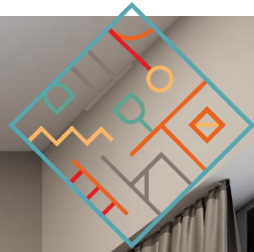

ONESPACE
— A one solution for interiors —



• MASTER ROOM